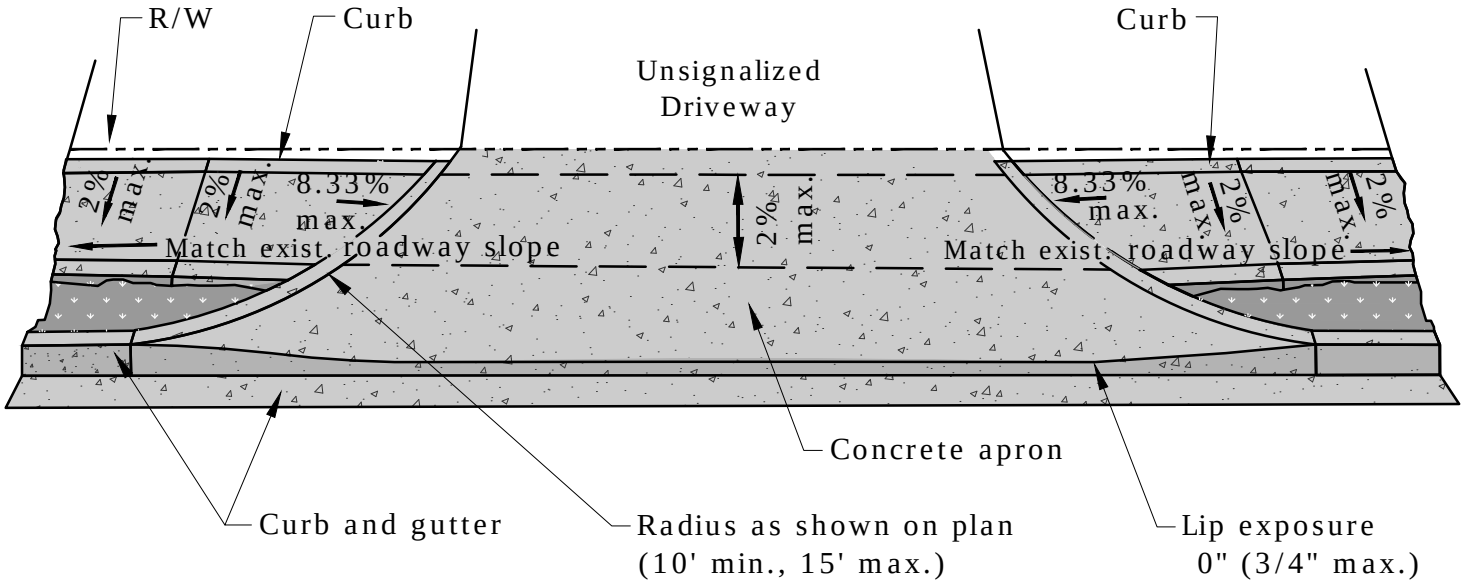

PUBLIC STREET

Notes:

1) Construct only in areas with a planter strip.

2) Concrete: 4,000 p.s.i., 6" thick. (see Lake Oswego Std. Spec. 03320).

3) Do not install truncated dome detectable warning texture at unsignalized driveways.

City of Lake Oswego
Engineering Division

Guy Graham, P.E. Public Works Director
City Engineer

COMMERCIAL DRIVEWAY APPROACH
(WITH PLANTER STRIP)

DRAWING NUMBER: S4-05

Drawn: DB	Redrawn:
Design: MT/RC	Redesigned:
Checked: JBK	Update: KBK
Scale: N.T.S.	Update Check: DK
Date: 12/09/05	Date/Update: 11/19/12